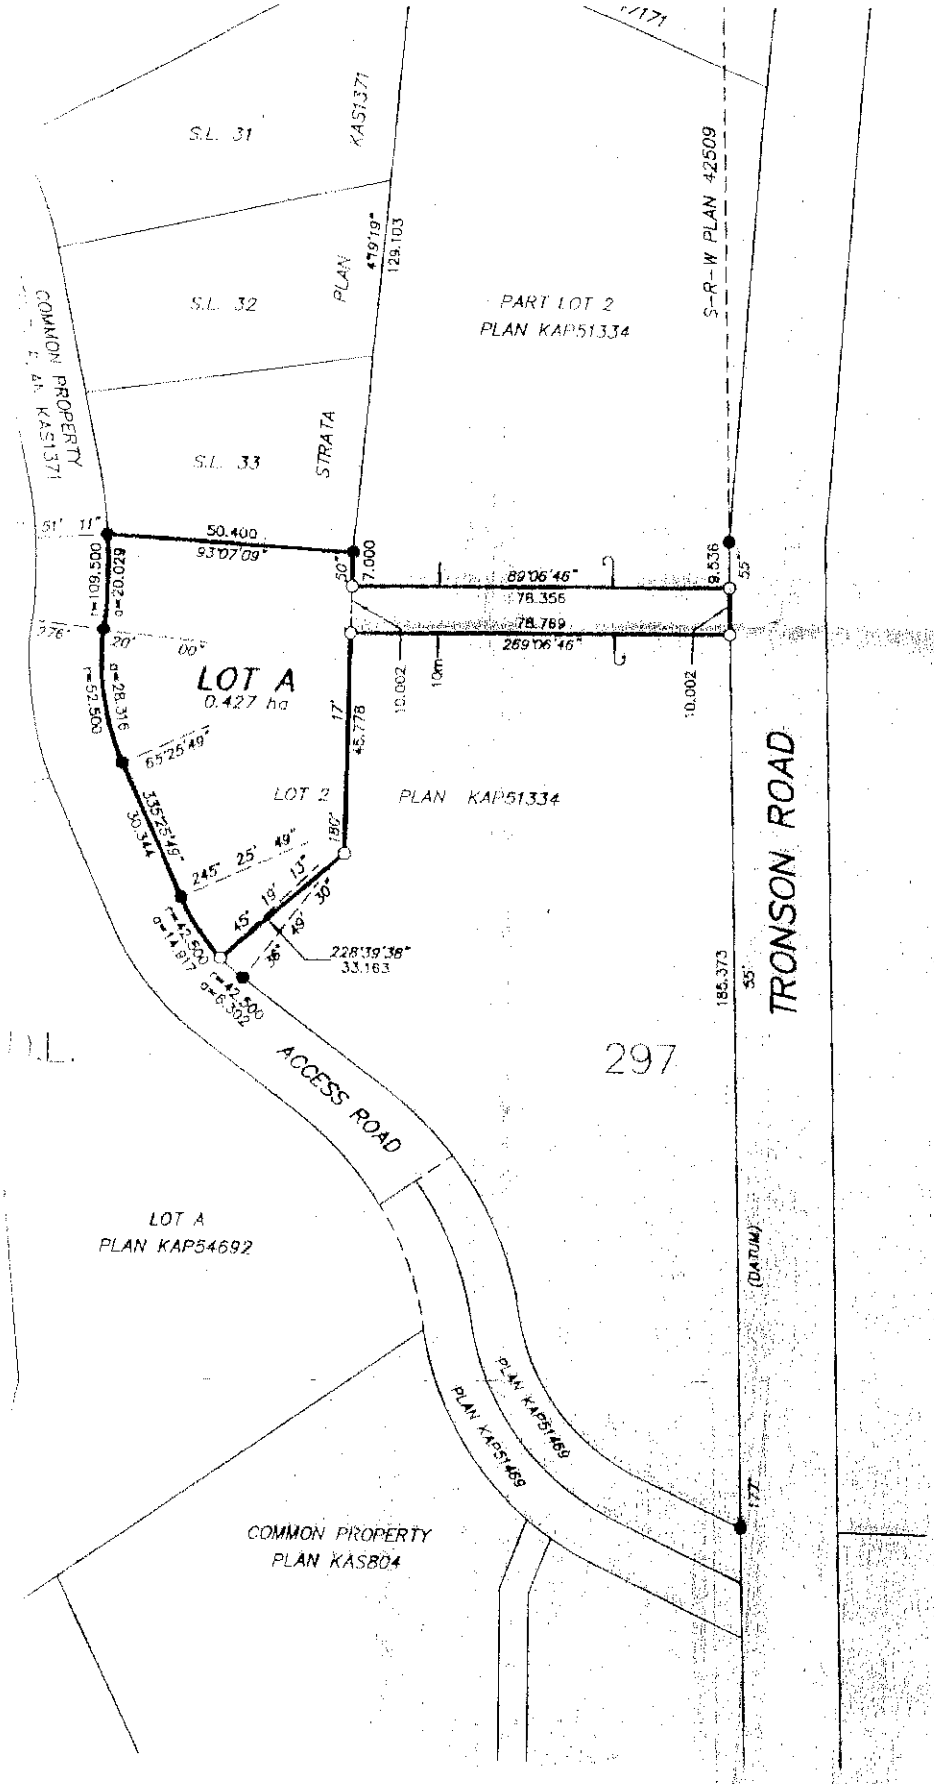

LEGEND

BEARINGS ARE ASTRONOMIC AND ARE DIF
PLAN KAP51334.

ALL DISTANCES ARE IN METRES AND DECI

● DENOTES STANDARD IRON POST
○ DENOTES STANDARD IRON POST

THIS PLAN LIES WITHIN THE CITY OF VERNO
THIS PLAN LIES WITHIN THE REGIONAL DIST

APPROVED PURSUANT TO THE LAND TITLE
THIS 26 DAY OF August 2004

APPROVING OFFICER FOR THE CITY OF VERN
(SECOND DEPUTY)

556509 B.C. LTD (INC. NO. 556509)
REGISTERED OWNER

AUTHORIZED SIGNATORY
SIGRID FAETSCH

AUTHORIZED SIGNATORY

WITNESS AS TO SIGNATURES
William E. Cotton

WITNESS OCCUPATION
Solicitor

3205-32st Vernon B.C.
WITNESS ADDRESS

I, RICHARD SHOESMITH, A BRITISH COLUMBIA
CITY OF VERNON, IN BRITISH COLUMBIA, CERTI
AND PERSONALLY SUPERINTENDED THE SURV
AND THAT THE SURVEY AND PLAN ARE CORR
COMPLETED ON THE 23rd DAY OF MARCH, 2
AND CHECKED, AND THE CHECKLIST FILED
18th DAY OF JULY, 2004.

RICHARD SHOESMITH

3404SUB.dwg
18JL04/RJS

PROF
SHOESM
3011A-28th
VERNON, B.C.