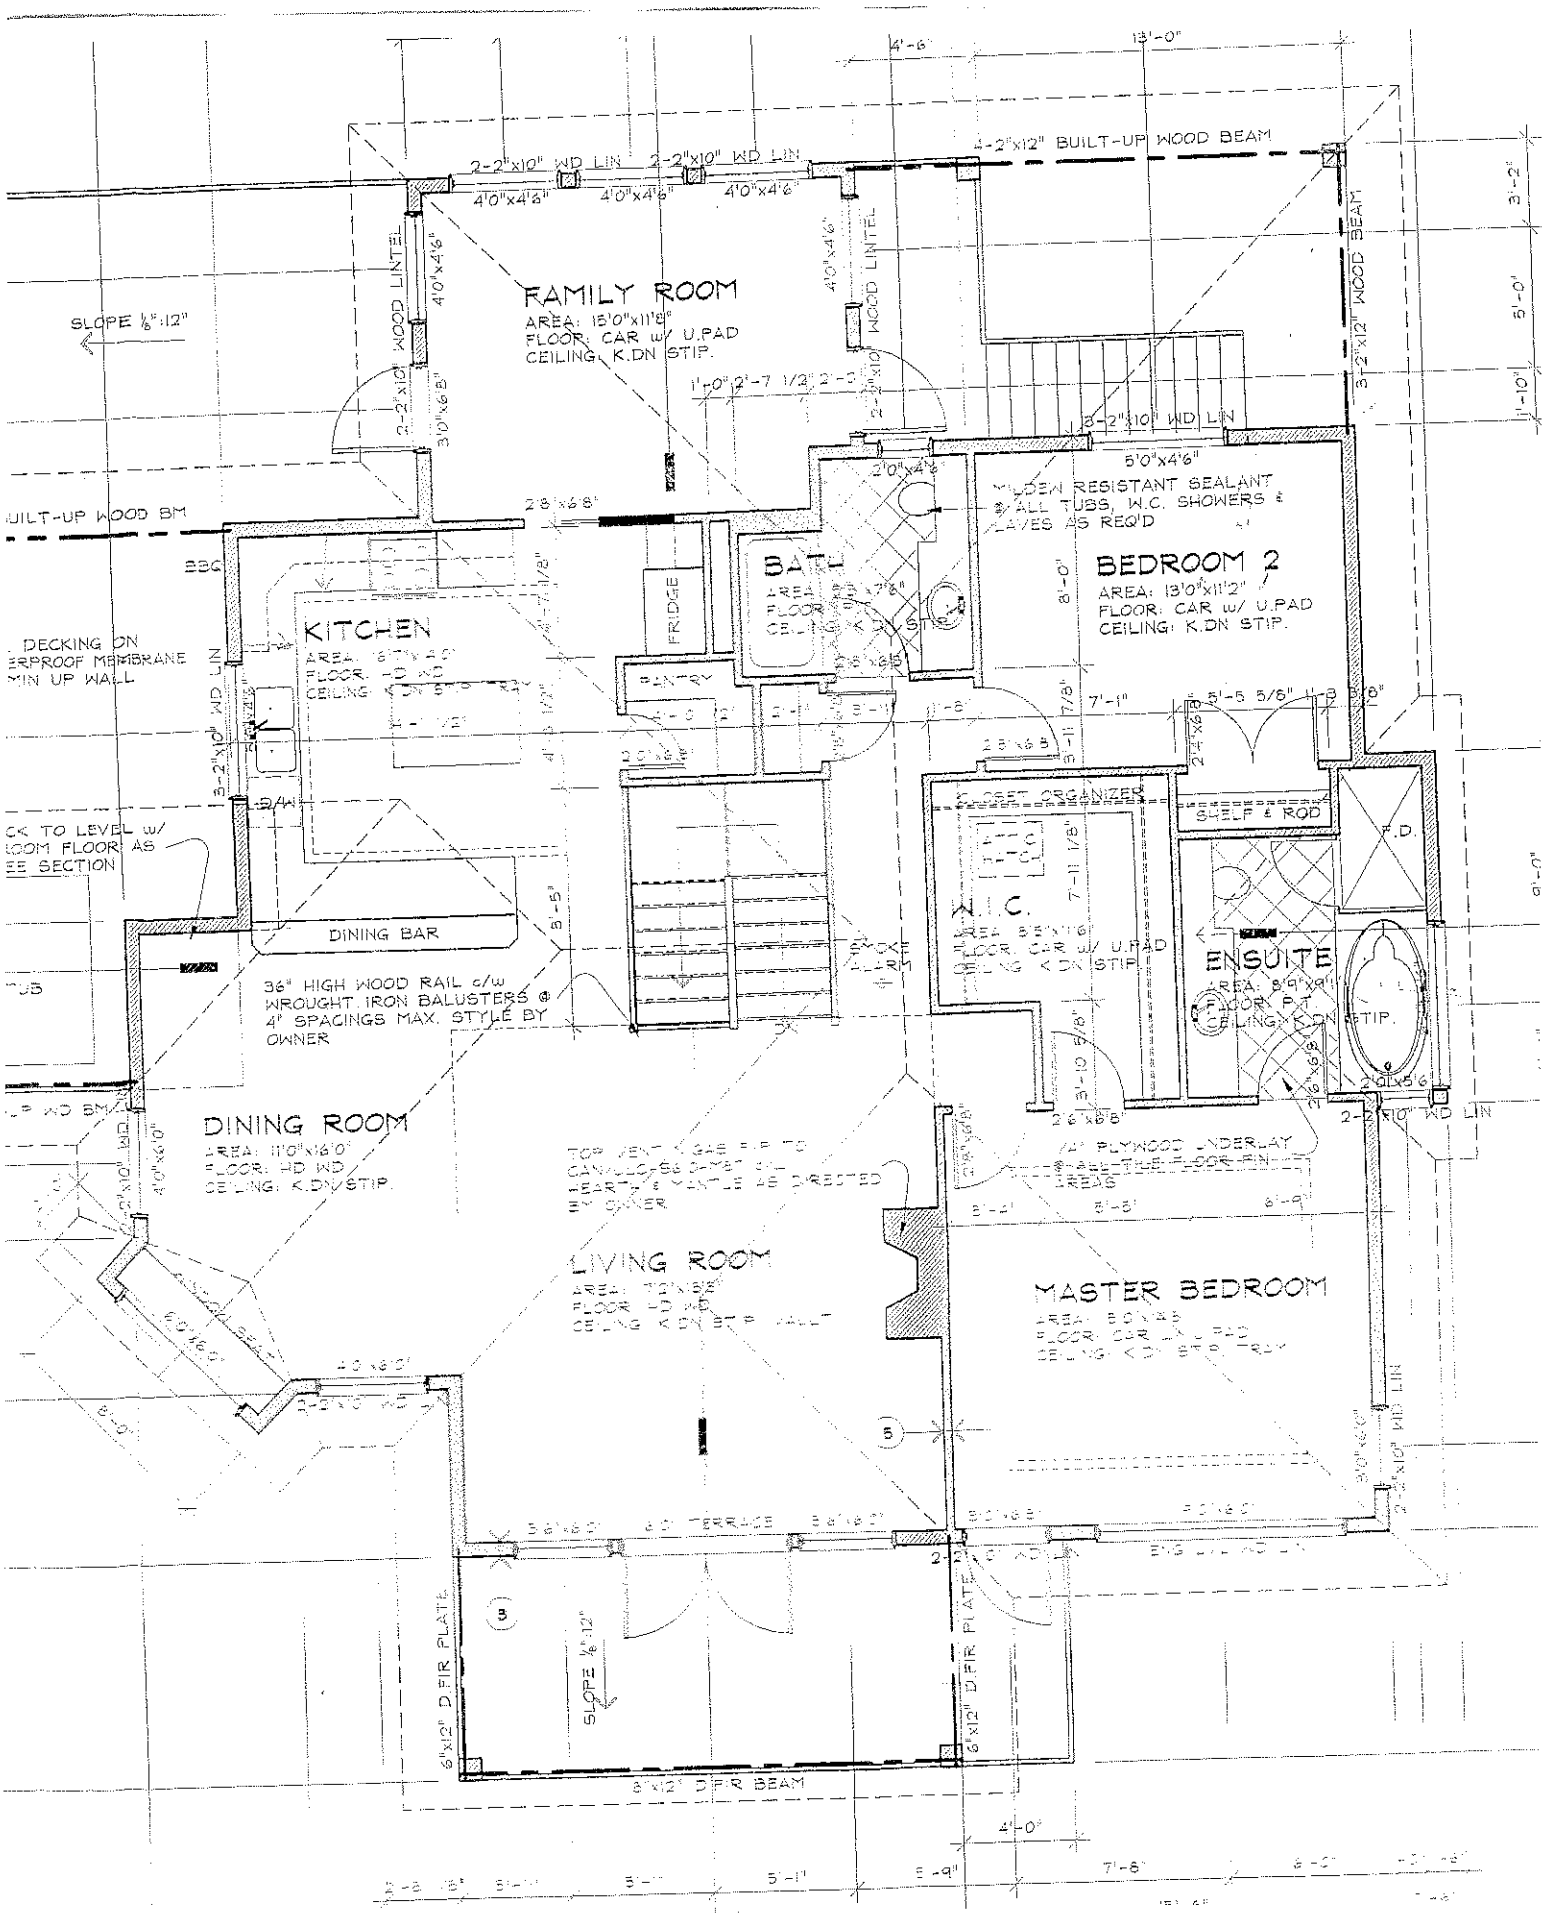
FAMILY ROOM
AREA: 15'0"x11'6"
FLOOR: CAR w/ U.PAD
CEILING: K.DN STIP.
KITCHEN
FLOOR: HD WD
FRIDGE
PANTRY
BEDROOM 2
AREA: 13'0"x11'2"
FLOOR: CAR w/ U.PAD
CEILING: K.DN STIP.
MILDEW RESISTANT SEALANT @ ALL TUBS, W.C. SHOWERS & SLAVES AS REQ'D
CLOSET ORGANIZER
SHELF & ROD
W.I.C.
ENSUITE
DINING BAR
36" HIGH WOOD RAIL c/w WROUGHT IRON BALUSTERS @ 4" SPACINGS MAX. STYLE BY OWNER
DINING ROOM
AREA: 11'0"x16'0"
FLOOR: HD WD
CEILING: K.DN STIP.
LIVING ROOM
MASTER BEDROOM
4-2"x12" BUILT-UP WOOD BEAM
2-2"x10" WD LIN
4'0"x4'6" WOOD LINTEL
SLOPE 1/8":12"
6"x12" D.FIR PLATE
6"x12" D.FIR BEAM
TERRACE
DECKING ON WATERPROOF MEMBRANE MIN UP WALL
BUILT-UP WOOD BM